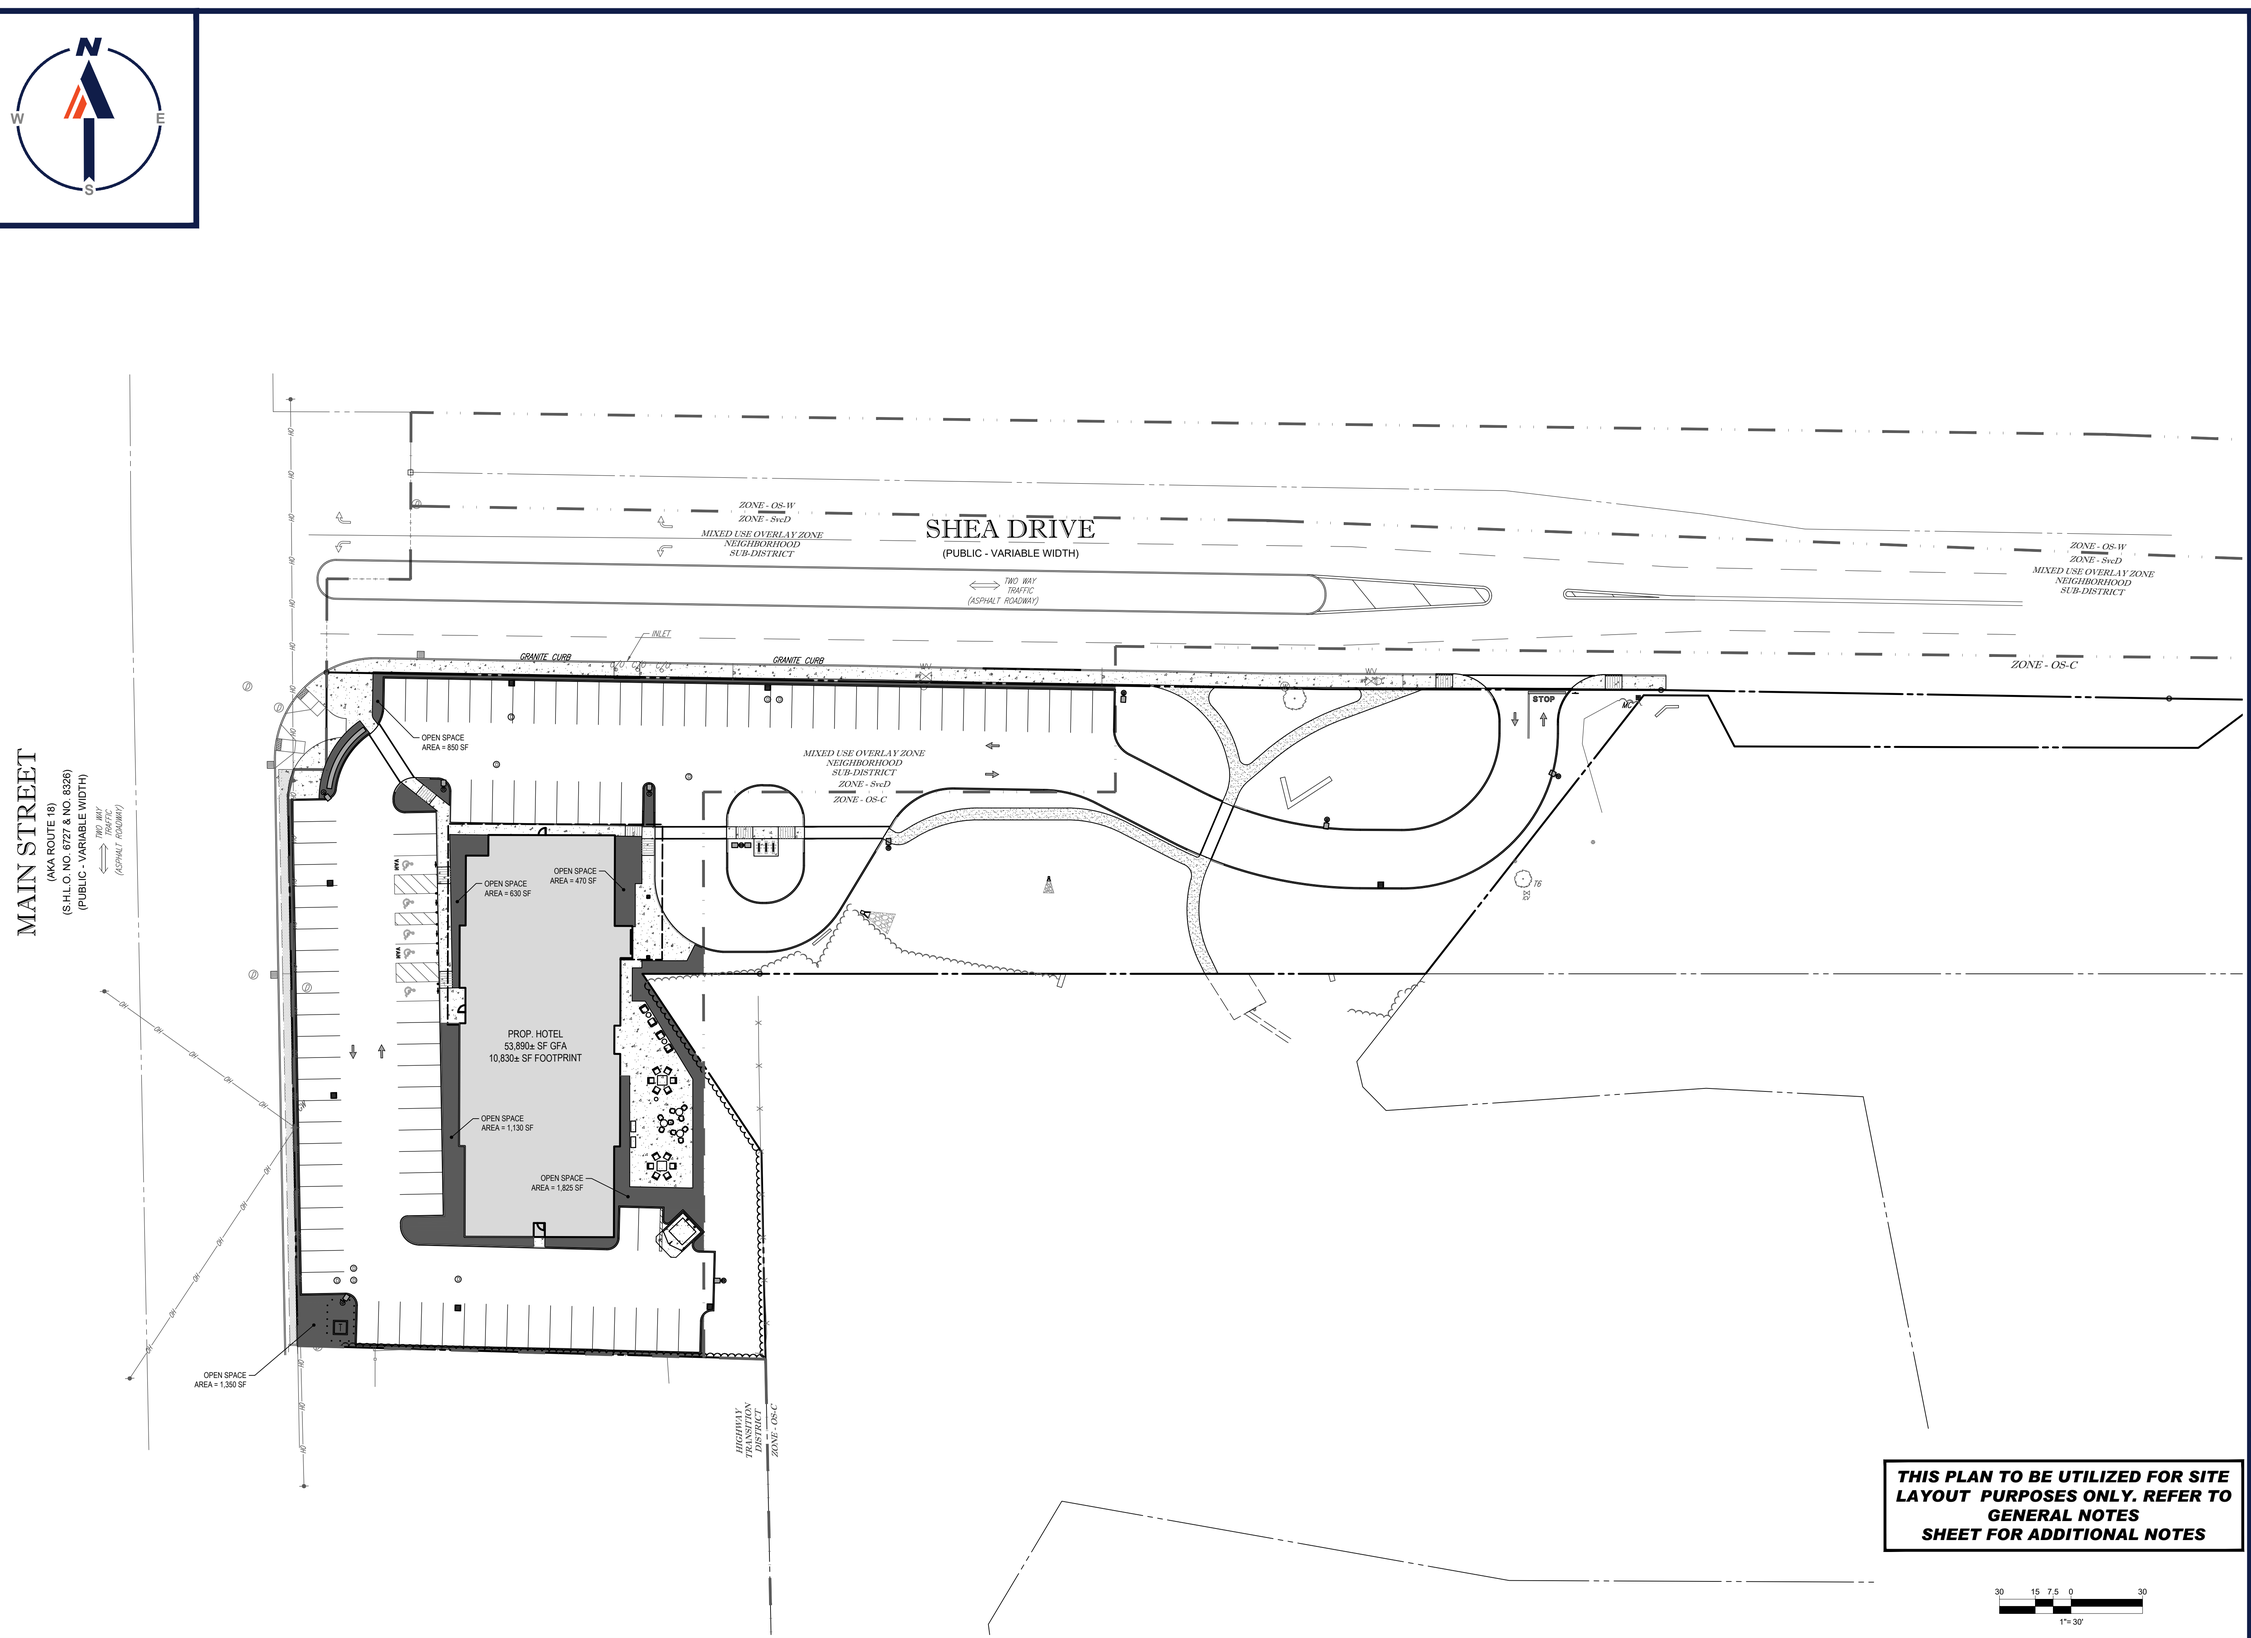

BOHLER
SITE CIVIL AND CONSULTING ENGINEERING
LAND SURVEYING
PROGRAM MANAGEMENT
LANDSCAPE ARCHITECTURE
SUSTAINABLE DESIGN
PERMITTING SERVICES
TRANSPORTATION SERVICES
THE IDEAS AND DESIGNS INCORPORATED ON THIS PLAN ARE THE PROPRIETARY PROPERTY OF BOHLER AND CANNOT BE USED WITHOUT THE WRITTEN AUTHORIZATION FROM BOHLER. ONLY APPROVED AND SEALED PLANS SHALL BE UTILIZED FOR CONSTRUCTION PURPOSES.

REVISIONS

REV	DATE	COMMENT	DRAWN BY / CHECKED BY
1	10/25/2022	PER PEER REVIEW COMMENTS	NPD / JGS

811 Know what's below. Call before you dig.
ALWAYS CALL 811
It's fast. It's free. It's the law.

PERMIT SET

THIS DRAWING IS INTENDED FOR MUNICIPAL AND/OR AGENCY REVIEW AND APPROVAL. IT IS NOT INTENDED AS A CONSTRUCTION DOCUMENT UNLESS INDICATED OTHERWISE.

PROJECT No.:	W191060
DRAWN BY:	NPD
CHECKED BY:	RMM
DATE:	07/14/2022
CAD I.D.:	W191060-CVL-1

PROJECT:

PROPOSED SITE PLAN DOCUMENTS

FOR

CP ENDEAVOR HOLDINGS 18 LLC
388 EAST EIGHTH STREET
BOSTON, MA 0217
(617) 971-9700

PROPOSED HOTEL DEVELOPMENT

MAP #58, BLOCK #597, LOTS #27 & #147
MAIN STREET &
SHEA DRIVE
CITY OF WEYMOUTH
NORFOLK COUNTY, MA

BOHLER
352 TURNPIKE ROAD
SOUTHBOROUGH, MA 01772
Phone: (508) 480-9900
www.BohlerEngineering.com

SHEET TITLE:

SVCD OPEN SPACE EXHIBIT

SHEET NUMBER:

1

REVISION 1 - 10/25/2022

I:\BOHLERENG.NET\SHARES\MA-PROJECTS\W191060\DRAWINGS\PLAN SETS\REV1\W191060-CVL-1---LAYOUT, OPEN SPACE EXHIBIT